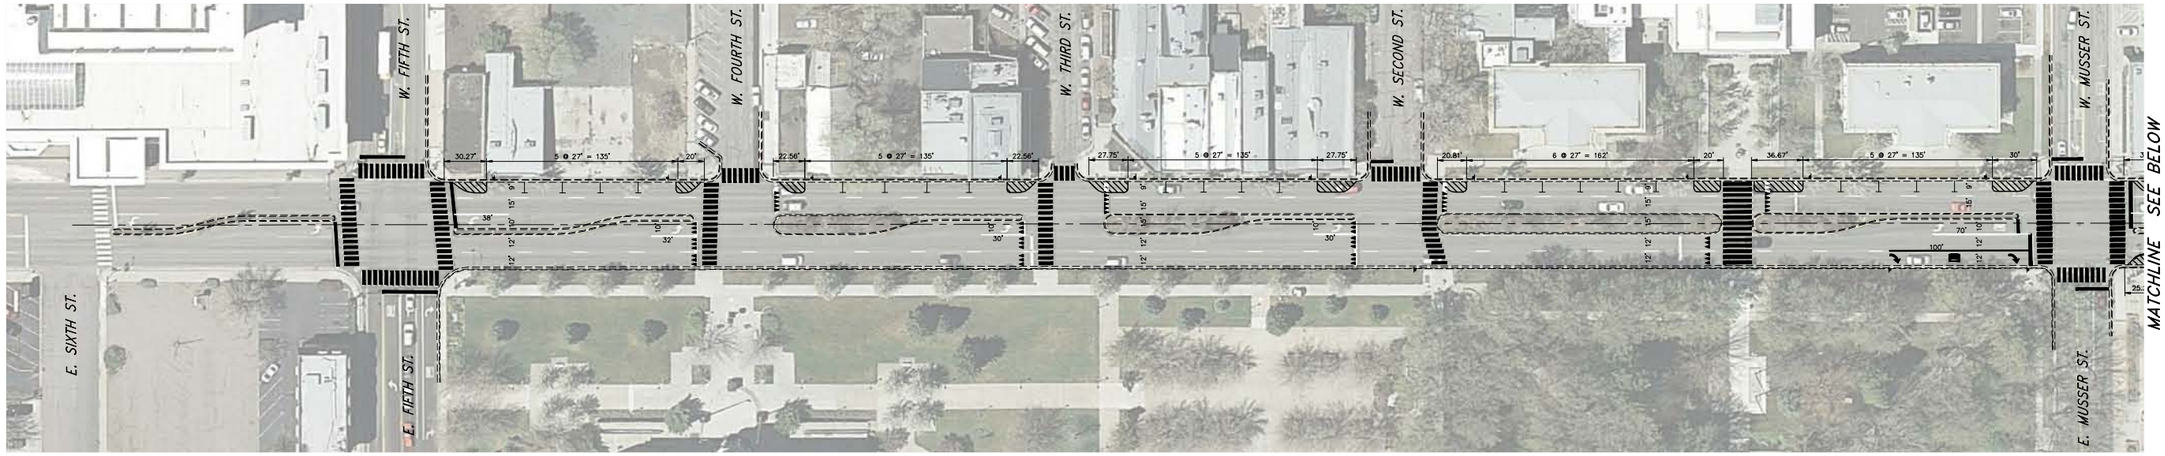

PLAN – CARSON STREET

SCALE: 1" = 40' HORIZ.

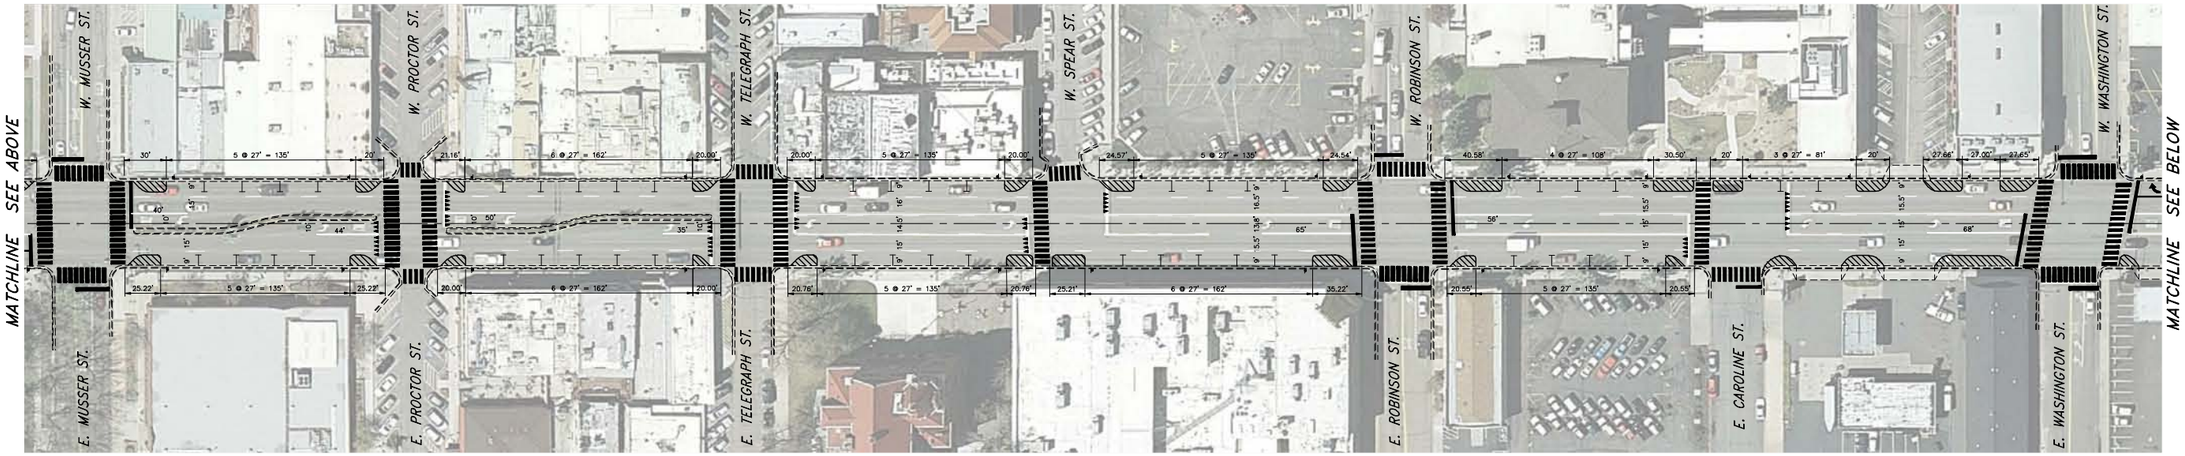

PLAN – CARSON STREET

SCALE: 1" = 40' HORIZ.

PLAN – CARSON STREET

SCALE: 1" = 40' HORIZ.

SCALE

40 0 20 40

HORIZ. 1" = 40'

On-Street Parallel = 85
Parking Spaces
(9'x27')

N:\PROJECTS\[LOCATION, ST. No.-CITY/PROJ.DWG\Carson Rd Normalby 276 spaces.dwg