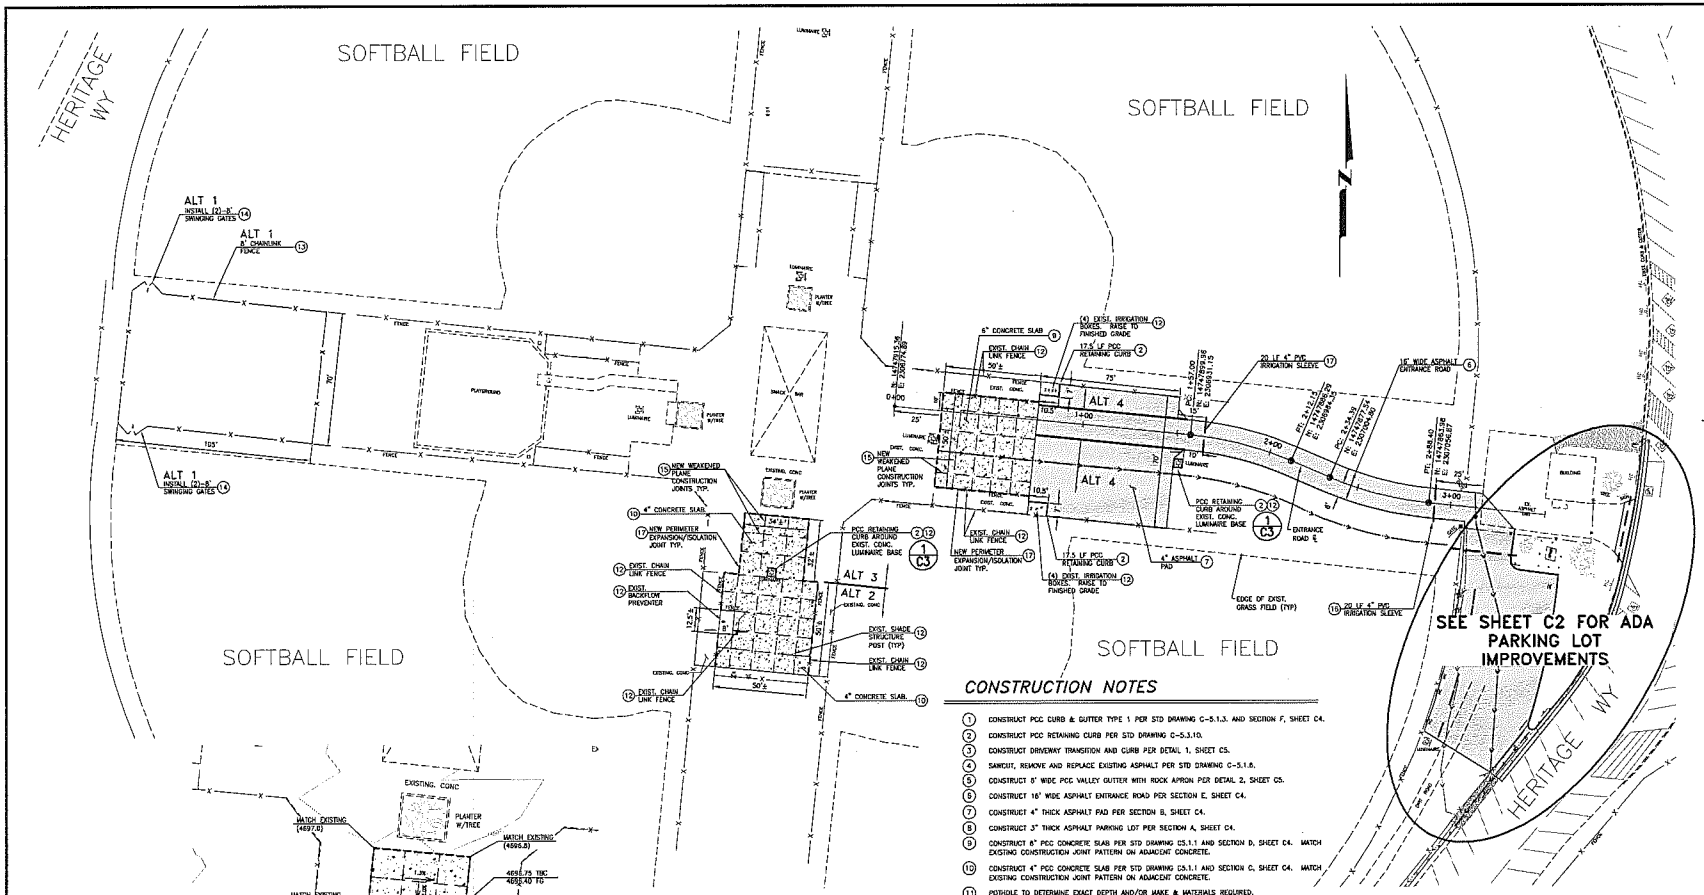

INTERIOR BALLFIELD SITE PLAN

SCALE: 1"= 30'

REFERENCE SHEET C3 FOR SITE GRADING IMPROVEMENTS

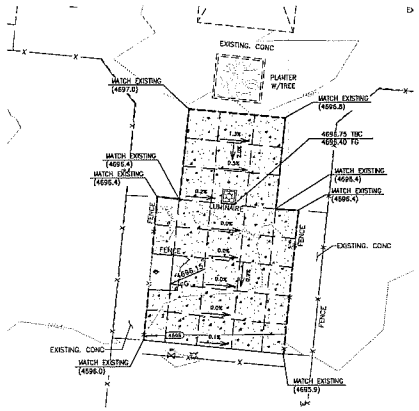

SHADE AREA GRADING PLAN

SCALE: 1"= 20'

CONSTRUCTION NOTES

1. CONSTRUCT PCC CURB & GUTTER TYPE 1 PER STD DRAWING C-5.1.3. AND SECTION F, SHEET C4.
2. CONSTRUCT PCC RETAINING CURB PER STD DRAWING C-5.3.10.
3. CONSTRUCT DRIVEWAY TRANSITION AND CURB PER DETAIL 1, SHEET C5.
4. SAWCUT, REMOVE AND REPLACE EXISTING ASPHALT PER STD DRAWING C-5.1.6.
5. CONSTRUCT 8' WIDE PCC VALLEY GUTTER WITH ROCK APRON PER DETAIL 2, SHEET C5.
6. CONSTRUCT 16' WIDE ASPHALT ENTRANCE ROAD PER SECTION E, SHEET C4.
7. CONSTRUCT 4" THICK ASPHALT PAD PER SECTION B, SHEET C4.
8. CONSTRUCT 3" THICK ASPHALT PARKING LOT PER SECTION A, SHEET C4.
9. CONSTRUCT 6" PCC CONCRETE SLAB PER STD DRAWING C5.1.1 AND SECTION D, SHEET C4. MATCH EXISTING CONSTRUCTION JOINT PATTERN ON ADJACENT CONCRETE.
10. CONSTRUCT 4" PCC CONCRETE SLAB PER STD DRAWING C5.1.1 AND SECTION C, SHEET C4. MATCH EXISTING CONSTRUCTION JOINT PATTERN ON ADJACENT CONCRETE.
11. POTHOLE TO DETERMINE EXACT DEPTH AND/OR MAKE & MATERIALS REQUIRED.
12. PROTECT-IN-PLACE
13. INSTALL 8' CHAIN LINK FENCE PER DETAIL 3, SHEET C5.
14. INSTALL 16' DOUBLE (8 FT WIDE EA.), SWINGING CHAIN LINK GATE PER DETAIL 3, SHEET C5.
15. NEW WEAKENED PLANE CONSTRUCTION JOINT PER STD DRAWING C-5.1.1. MATCH EXISTING JOINT PATTERN ON ADJACENT CONCRETE.
16. INSTALL 4" PVC IRRIGATION SLEEVE MIN. 2" BELOW FINISHED GRADE. BURY 4" X 4" X 2" MARKER POSTS AT EACH END. SET TOP OF POST ELEVATION EVEN WITH FINISHED GRADE. ALL SLEEVE ENDS SHALL BE INSPECTED BY PARKS & RECREATION DEPT. STAFF PRIOR TO BURYING.
17. NEW EXPANSION/ISOLATION JOINT BETWEEN EXISTING CONCRETE AND NEW CONCRETE PER STD DRAWING C-5.1.1.
20. PAINT 4" WIDE SOLID WHITE PARKING STALL STRIPE
21. PAINT 4" SOLID WHITE BOUNDARY LINE WITH 4" SOLID WHITE CROSS HATCH INFILL (45° ANGLE AT 3' ON CENTER).
22. PAINT UNIVERSAL ADA PARKING SYMBOL (WHITE ON BLUE FIELD)
23. REMOVE EXISTING SIGN AND POST. RELOCATE TO NEW ADA PARKING AREA.
24. INSTALL SALVAGED ADA SIGN ON EXISTING CHAIN LINK FENCE. POSITION SIGN SO THAT UPPER EDGE IS 6" BELOW TOP FENCE RAIL.
25. OBLITERATE EXISTING STRIPING
26. INSTALL SIGN & POST PER STD DRAWING C-5.4.2
27. PAINT WHITE, 12" TALL LETTERS TO DELINEATE STAFF PARKING SPACES PER DETAIL 4, SHEET C5.
28. REMOVE EXISTING ADA PARKING SIGN, REPLACE WITH NO PARKING SIGN ON EXISTING POST.

Call before you Dig
Avoid cutting underground utility lines. It's easy.
Call 811
1-800-227-2600

DESIGNED BY: DGR/DLG
DRAWN BY: DLG
CHECKED BY: DA/DR
DWG NO.: 011201-design.dwg
SCALE (HORIZ): 1"=30'
SCALE (VERT): N/A
PLOT DATE: 8/13/14

CARSON CITY
PUBLIC WORKS DEPARTMENT
3505 BUTTI WAY CARSON CITY, NEVADA 89701
PH: 887-2355 FAX: 887-2112

PROFESSIONAL ENGINEER
DANIEL L. ROTTER
Exp. 12-31-15
CIVIL
No. 22071
STATE OF NEVADA
DATE: 8-12-2014

REV.	DATE	DESCRIPTION	BY	APP'D

JOHND WINTERS CENTENNIAL PARK
ADA IMPROVEMENTS PROJECT
PROJECT No. 011201

INTERIOR BALLFIELD SITE PLAN
SHADE AREA GRADING PLAN

SHEET C1 OF 8

Agenda Item 4A