PORTION OF THE SW 1/4 OF SECTION 16
TOWNSHIP 15 NORTH, RANGE 20 EAST, M.D.R & M.

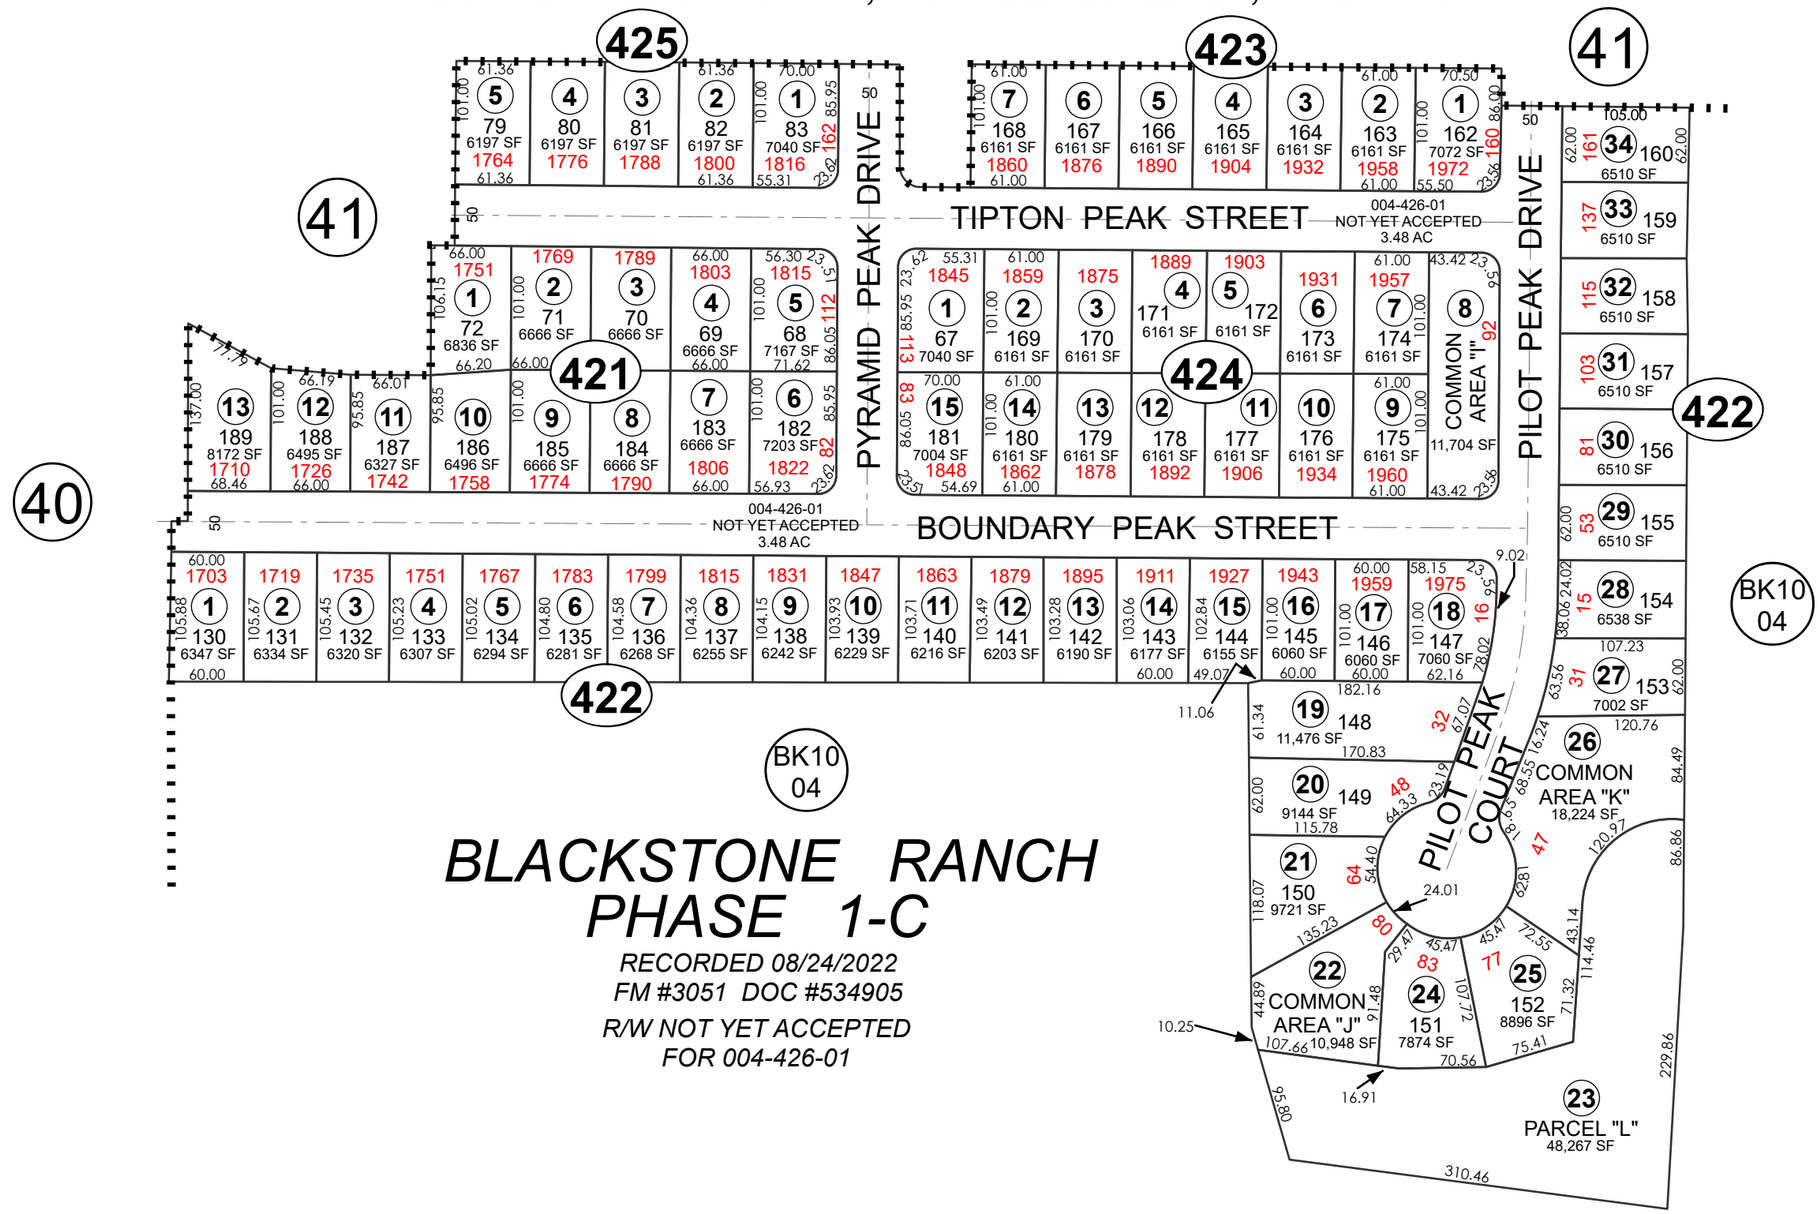

BLACKSTONE RANCH PHASE 1-C

RECORDED 08/24/2022
FM #3051 DOC #534905

R/W NOT YET ACCEPTED
FOR 004-426-01

UPDATED MAP PER FM #3051 DOC#534905 8/24/2022

CARSON CITY NEVADA
THIS MAP IS PREPARED FOR THE USE OF THE CARSON CITY ASSESSOR FOR ASSESSMENT AND ILLUSTRATIVE PURPOSES ONLY. IT DOES NOT REPRESENT A SURVEY. NO LIABILITY IS ASSUMED AS TO THE SUFFICIENCY OR ACCURACY OF THE DATA DELINEATED HEREON. YOU CAN VIEW AND PRINT OUR MAPS AT NO CHARGE FROM OUR WEBSITE AT WWW.CARSON.ORG/HOME

N W E S

SCALE:1"=130'

NOTE
SOME PARCELS DELINEATED HEREON MAY NOT BE PRESENTED IN TRUE SIZE, SHAPE, OR LOCATION DUE TO DISCREPANCIES BETWEEN LOT LINES.

Revised: 09/21/2022