


FILE SPEC: P:\Client\Projects\Carson City Public Works 448\2432 SE Mandatory Sewer Extension Project, Design Services\5.0 Drawings\5.3 CAD Exhibits\2432_EX_Public Outreach Maller.dwg
PLOT DATE: Nov 14, 2022 - 12:46pm

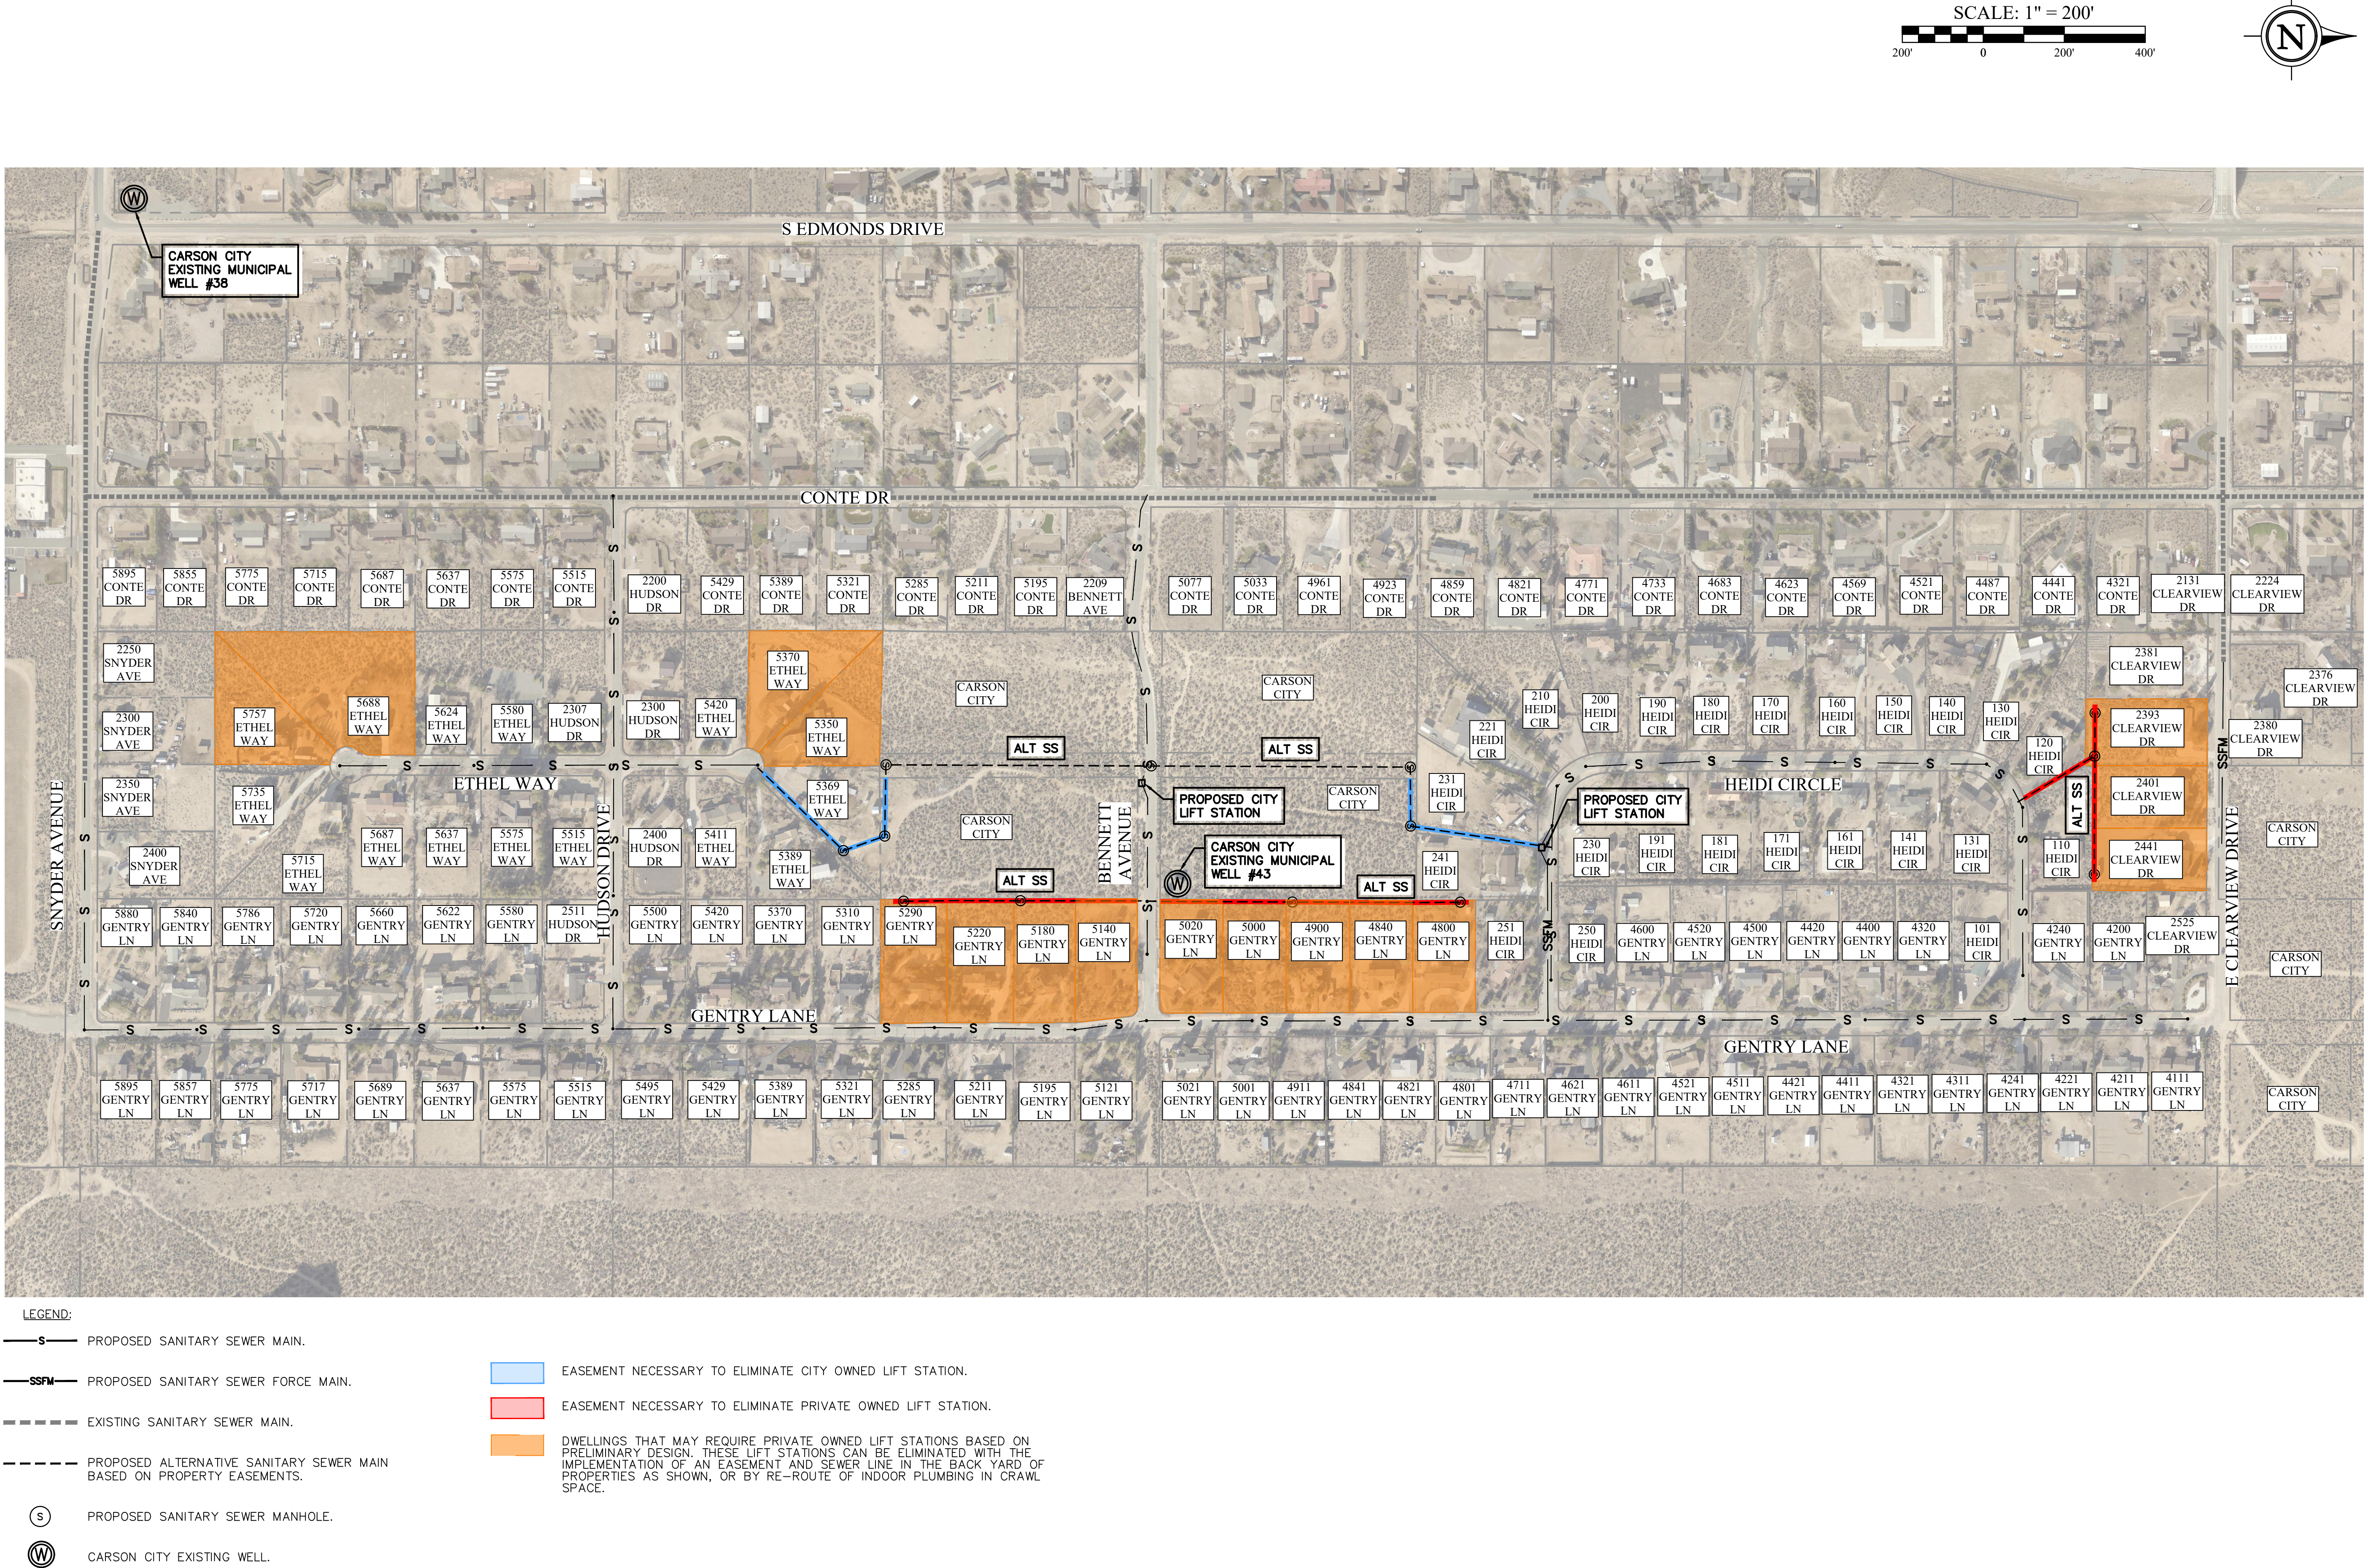

CARSON CITY PUBLIC WORKS

SOUTHEAST SEWER CONVERSION PROJECT


CARSON CITY NEVADA

FIGURE 2

JOB NO.: 2432
DATE: NOVEMBER 2022
SCALE:
DESIGNED:
DRAWN:
CHECKED:

**FARR WEST
ENGINEERING**
A DOWL, LLC COMPANY
5510 LONGLEY LANE
RENO, NEVADA 89511
PHONE: (775) 851-4788
FAX: (775) 851-0766
FARRWESTENGINEERING.COM

FILE SPEC: P:\Client\Projects\Carson City Public Works 448\2432 SE Mandatory Sewer Extension Project, Design Services\5.0 Drawings\5.3 CAD Exhibits\2432_EX_Public Outreach_Mailer.dwg
PLOT DATE: Nov 14, 2022 - 12:46pm

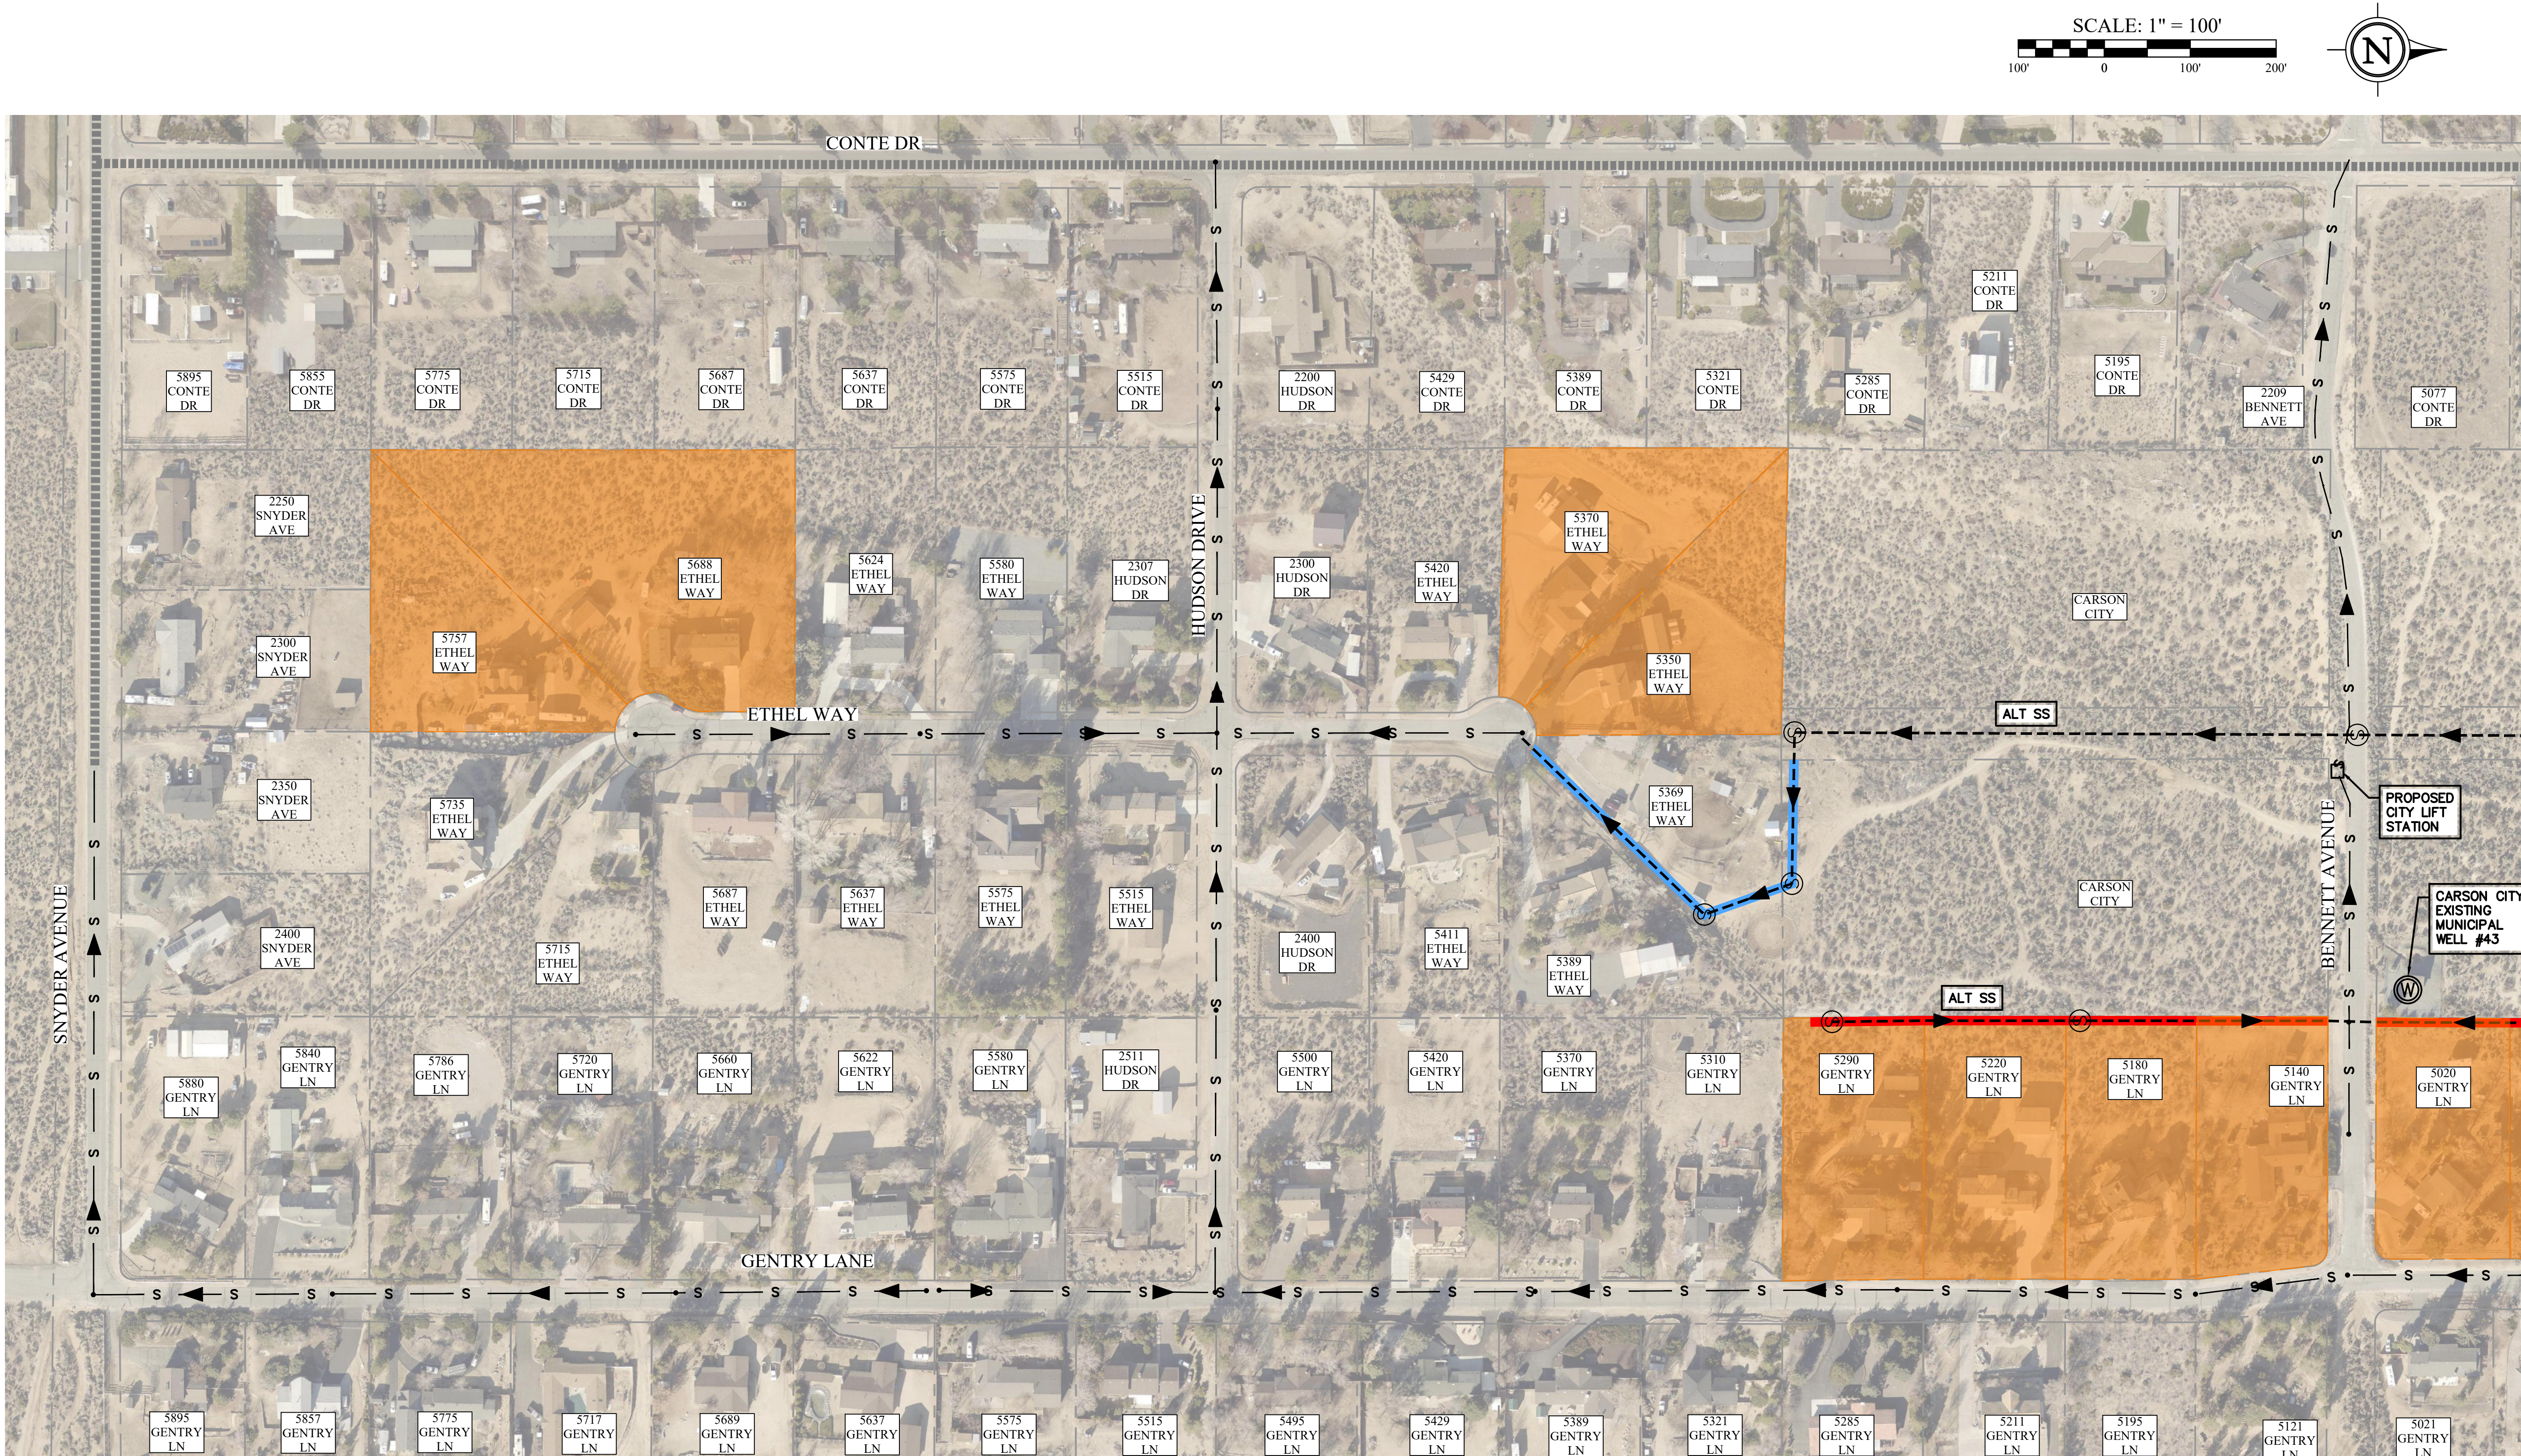

- LEGEND:
- S— PROPOSED SANITARY SEWER MAIN.
 - SSFM— PROPOSED SANITARY SEWER FORCE MAIN.
 - EXISTING SANITARY SEWER MAIN.
 - - - - - PROPOSED ALTERNATIVE SANITARY SEWER MAIN BASED ON PROPERTY EASEMENTS.
 - (S) PROPOSED SANITARY SEWER MANHOLE.
 - ▲ DIRECTION OF SEWAGE FLOW IN SANITARY SEWER MAIN.
 - (W) CARSON CITY EXISTING WELL.
 - Blue box EASEMENT NECESSARY TO ELIMINATE CITY OWNED LIFT STATION.
 - Red box EASEMENT NECESSARY TO ELIMINATE PRIVATE OWNED LIFT STATION.
 - Orange box DWELLINGS EXPECTED TO REQUIRE PRIVATE OWNED LIFT STATIONS BASED ON PRELIMINARY DESIGN. THESE LIFT STATIONS CAN BE ELIMINATED WITH THE IMPLEMENTATION OF AN EASEMENT AND SEWER LINE IN THE BACK YARD OF PROPERTIES AS SHOWN.

SCALE: 1" = 100'

100' 0 100' 200'

N

CARSON CITY PUBLIC WORKS

SOUTHEAST SEWER CONVERSION PROJECT

CARSON CITY NEVADA

FIGURE 3

JOB NO.: 2432

DATE: NOVEMBER 2022

SCALE:

DESIGNED:

DRAWN:

CHECKED:

FARR WEST ENGINEERING

A DOWL, LLC COMPANY

5510 LONGLEY LANE


RENO, NEVADA 89511

PHONE: (775) 851-4788

FAX: (775) 851-0766

FARRWESTENGINEERING.COM

FILE SPEC: P:\Client\Projects\Carson City Public Works 448\2432 SE Mandatory Sewer Extension Project, Design Services\5.0 Drawings\5.3 CAD Exhibits\2432_EX_Public Outreach_Mailer.dwg
PLOT DATE: Nov 14, 2022 - 12:46pm

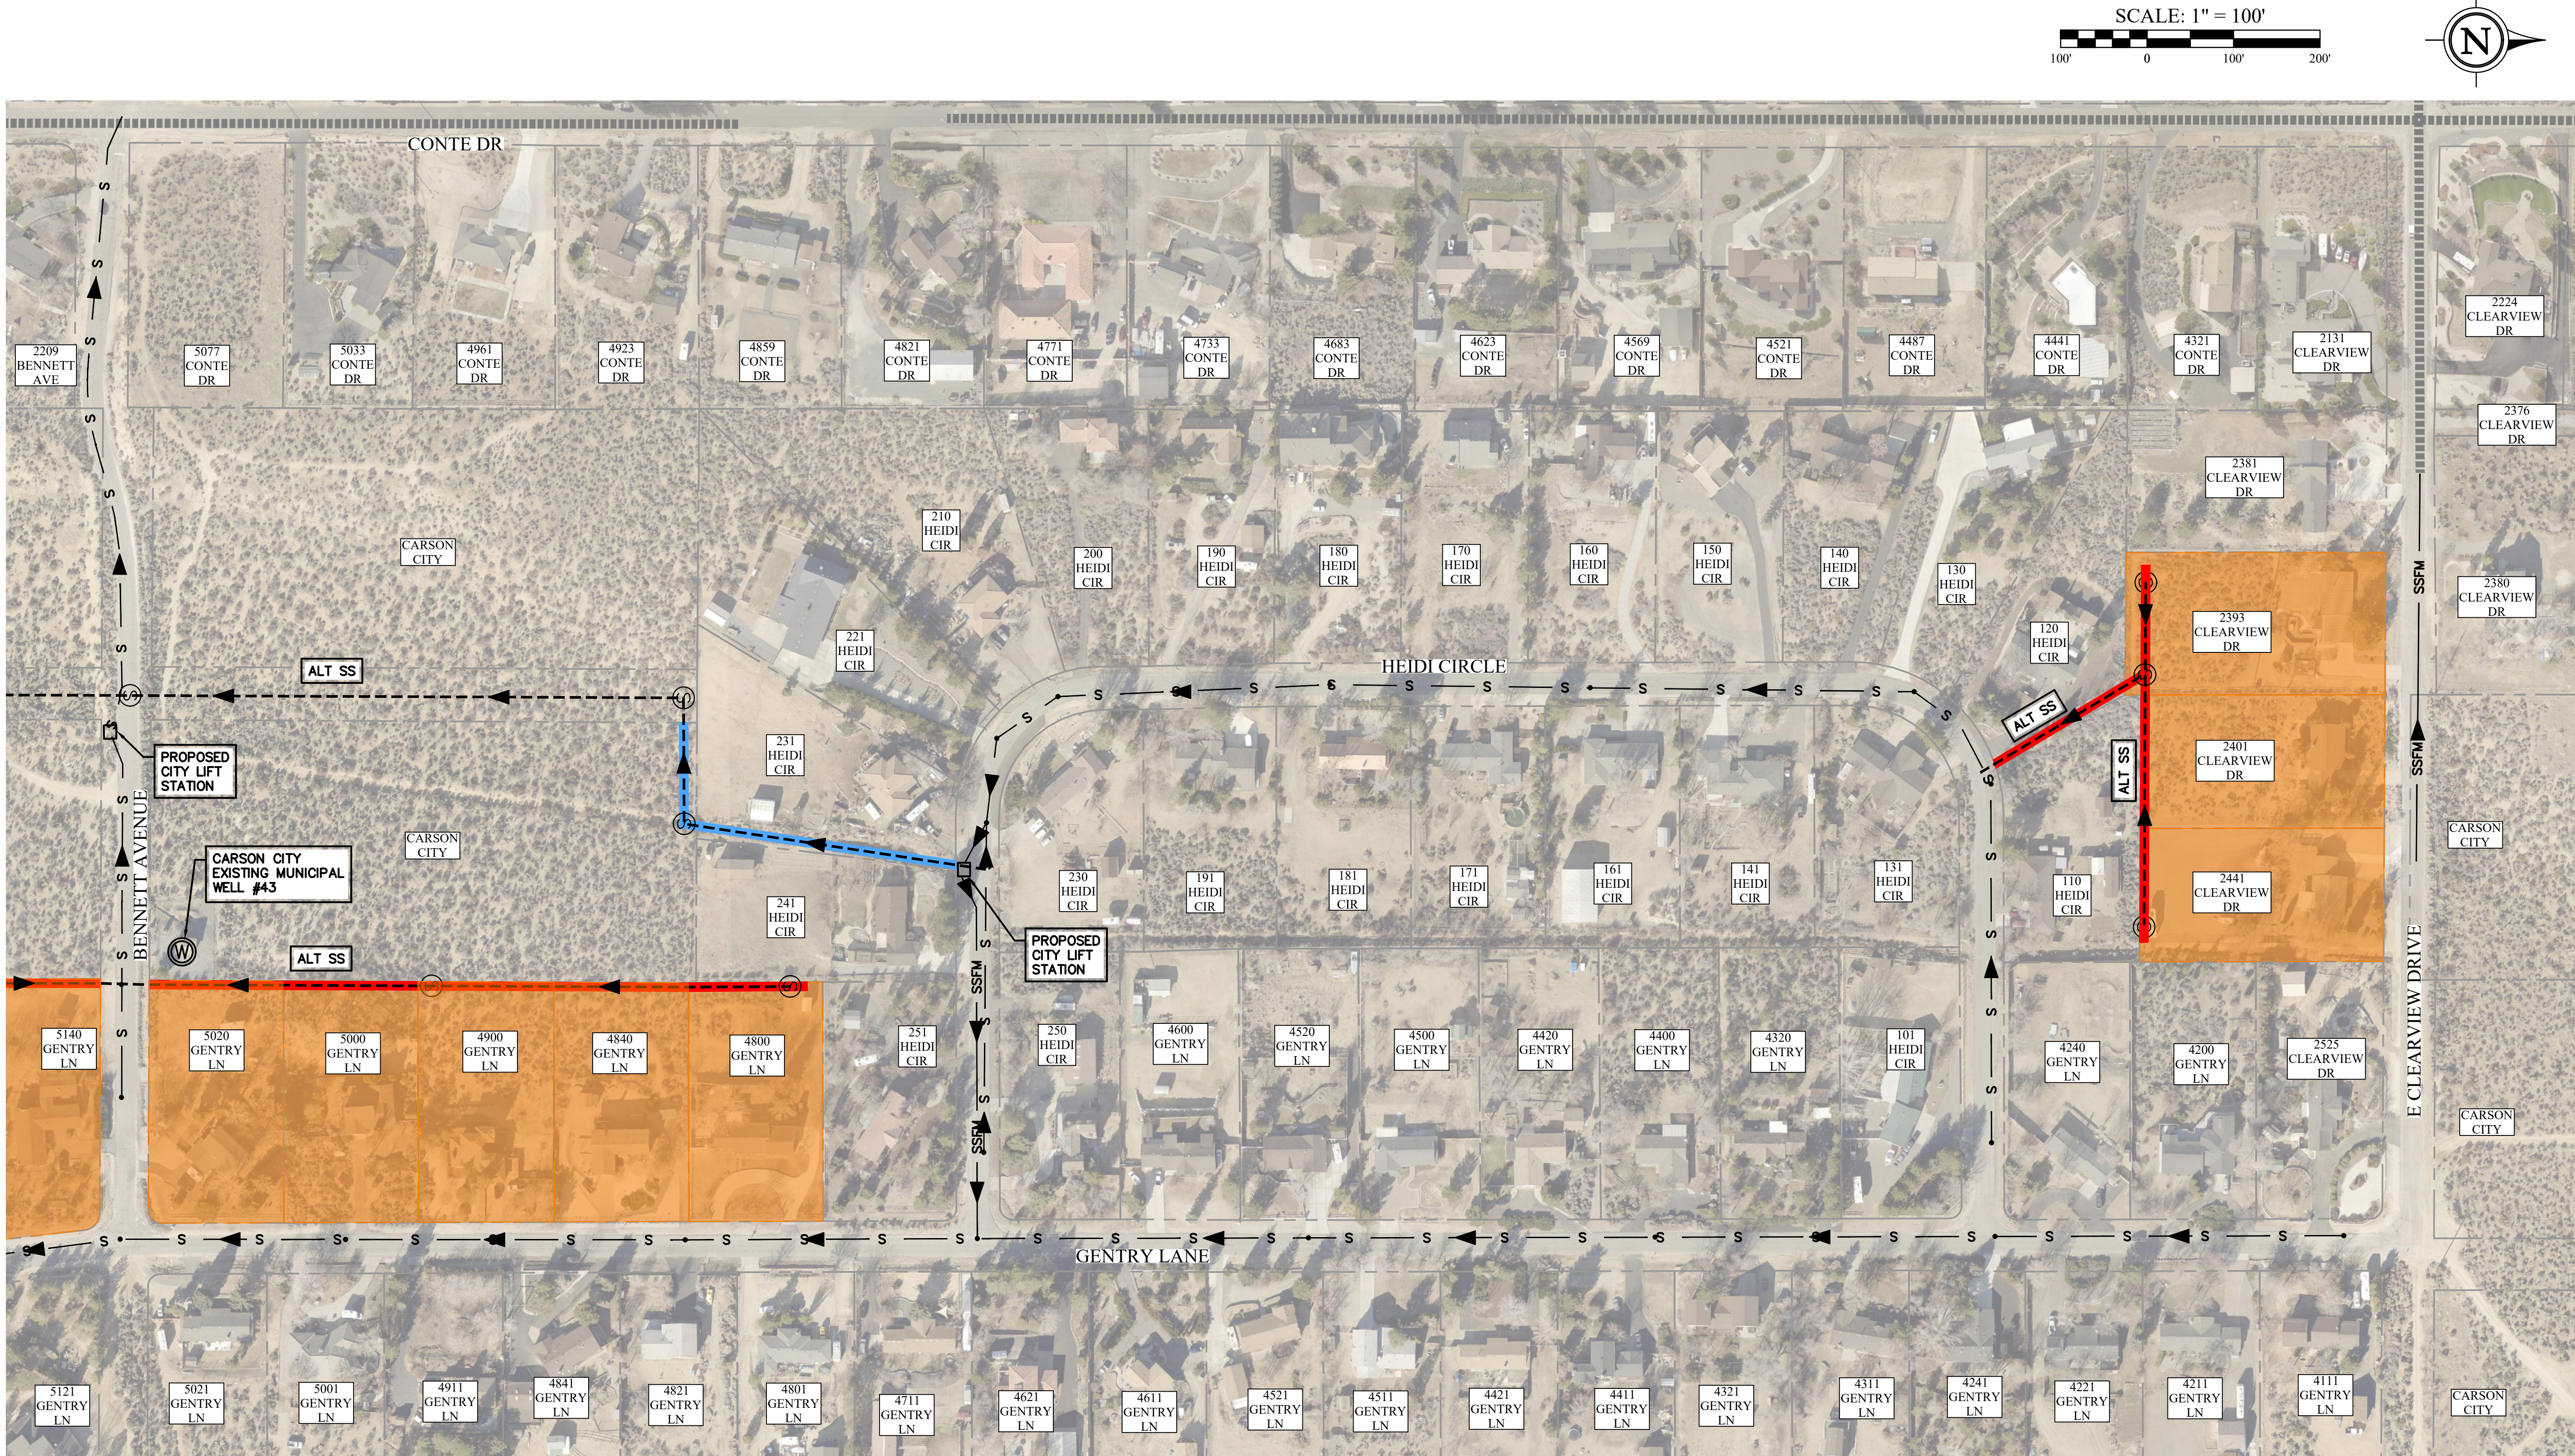


LEGEND:

- S— PROPOSED SANITARY SEWER MAIN.
- SSFM— PROPOSED SANITARY SEWER FORCE MAIN.
- EXISTING SANITARY SEWER MAIN.
- - - - - PROPOSED ALTERNATIVE SANITARY SEWER MAIN BASED ON PROPERTY EASEMENTS.
- ⊙ PROPOSED SANITARY SEWER MANHOLE.
- ▲ DIRECTION OF SEWAGE FLOW IN SANITARY SEWER MAIN.
- Ⓜ CARSON CITY EXISTING WELL.

- EASEMENT NECESSARY TO ELIMINATE CITY OWNED LIFT STATION.
- EASEMENT NECESSARY TO ELIMINATE PRIVATE OWNED LIFT STATION.
- DWELLINGS EXPECTED TO REQUIRE PRIVATE OWNED LIFT STATIONS BASED ON PRELIMINARY DESIGN. THESE LIFT STATIONS CAN BE ELIMINATED WITH THE IMPLEMENTATION OF AN EASEMENT AND SEWER LINE IN THE BACK YARD OF PROPERTIES AS SHOWN.

SCALE: 1" = 100'

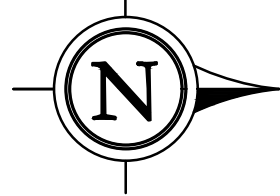

CARSON CITY PUBLIC WORKS

SOUTHEAST SEWER CONVERSION PROJECT

CARSON CITY NEVADA

FIGURE
4

JOB NO.: 2432
DATE: NOVEMBER 2022
SCALE:
DESIGNED:
DRAWN:
CHECKED:

**FARR WEST
ENGINEERING**
A DOWL, LLC COMPANY
5510 LONGLEY LANE
RENO, NEVADA 89511
PHONE: (775) 851-4788
FAX: (775) 851-0766
FARRWESTENGINEERING.COM